
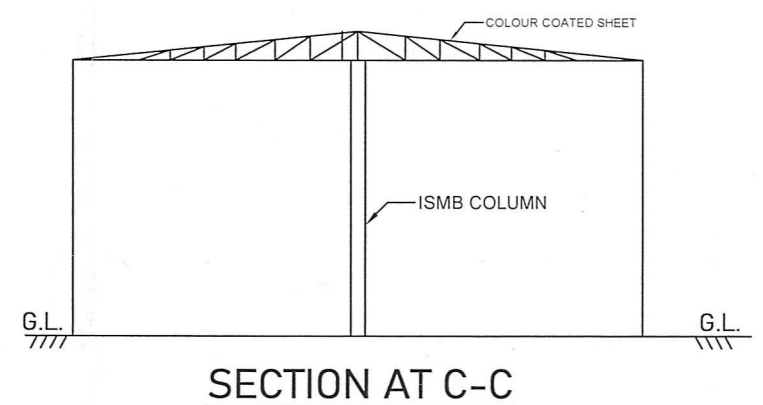
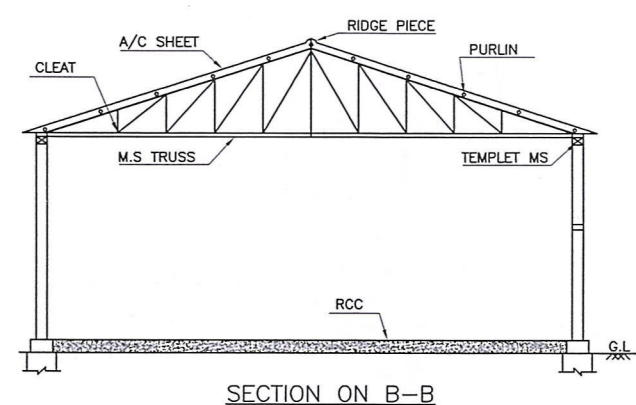
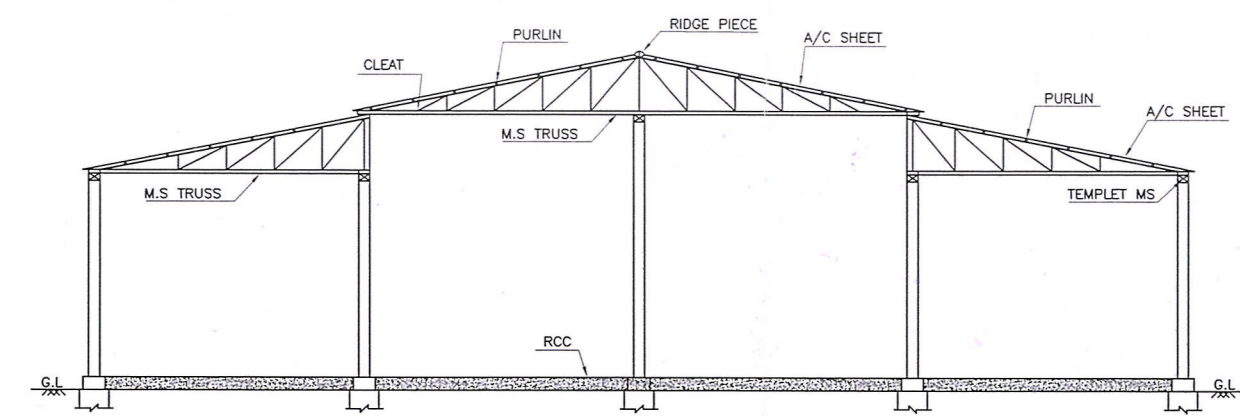


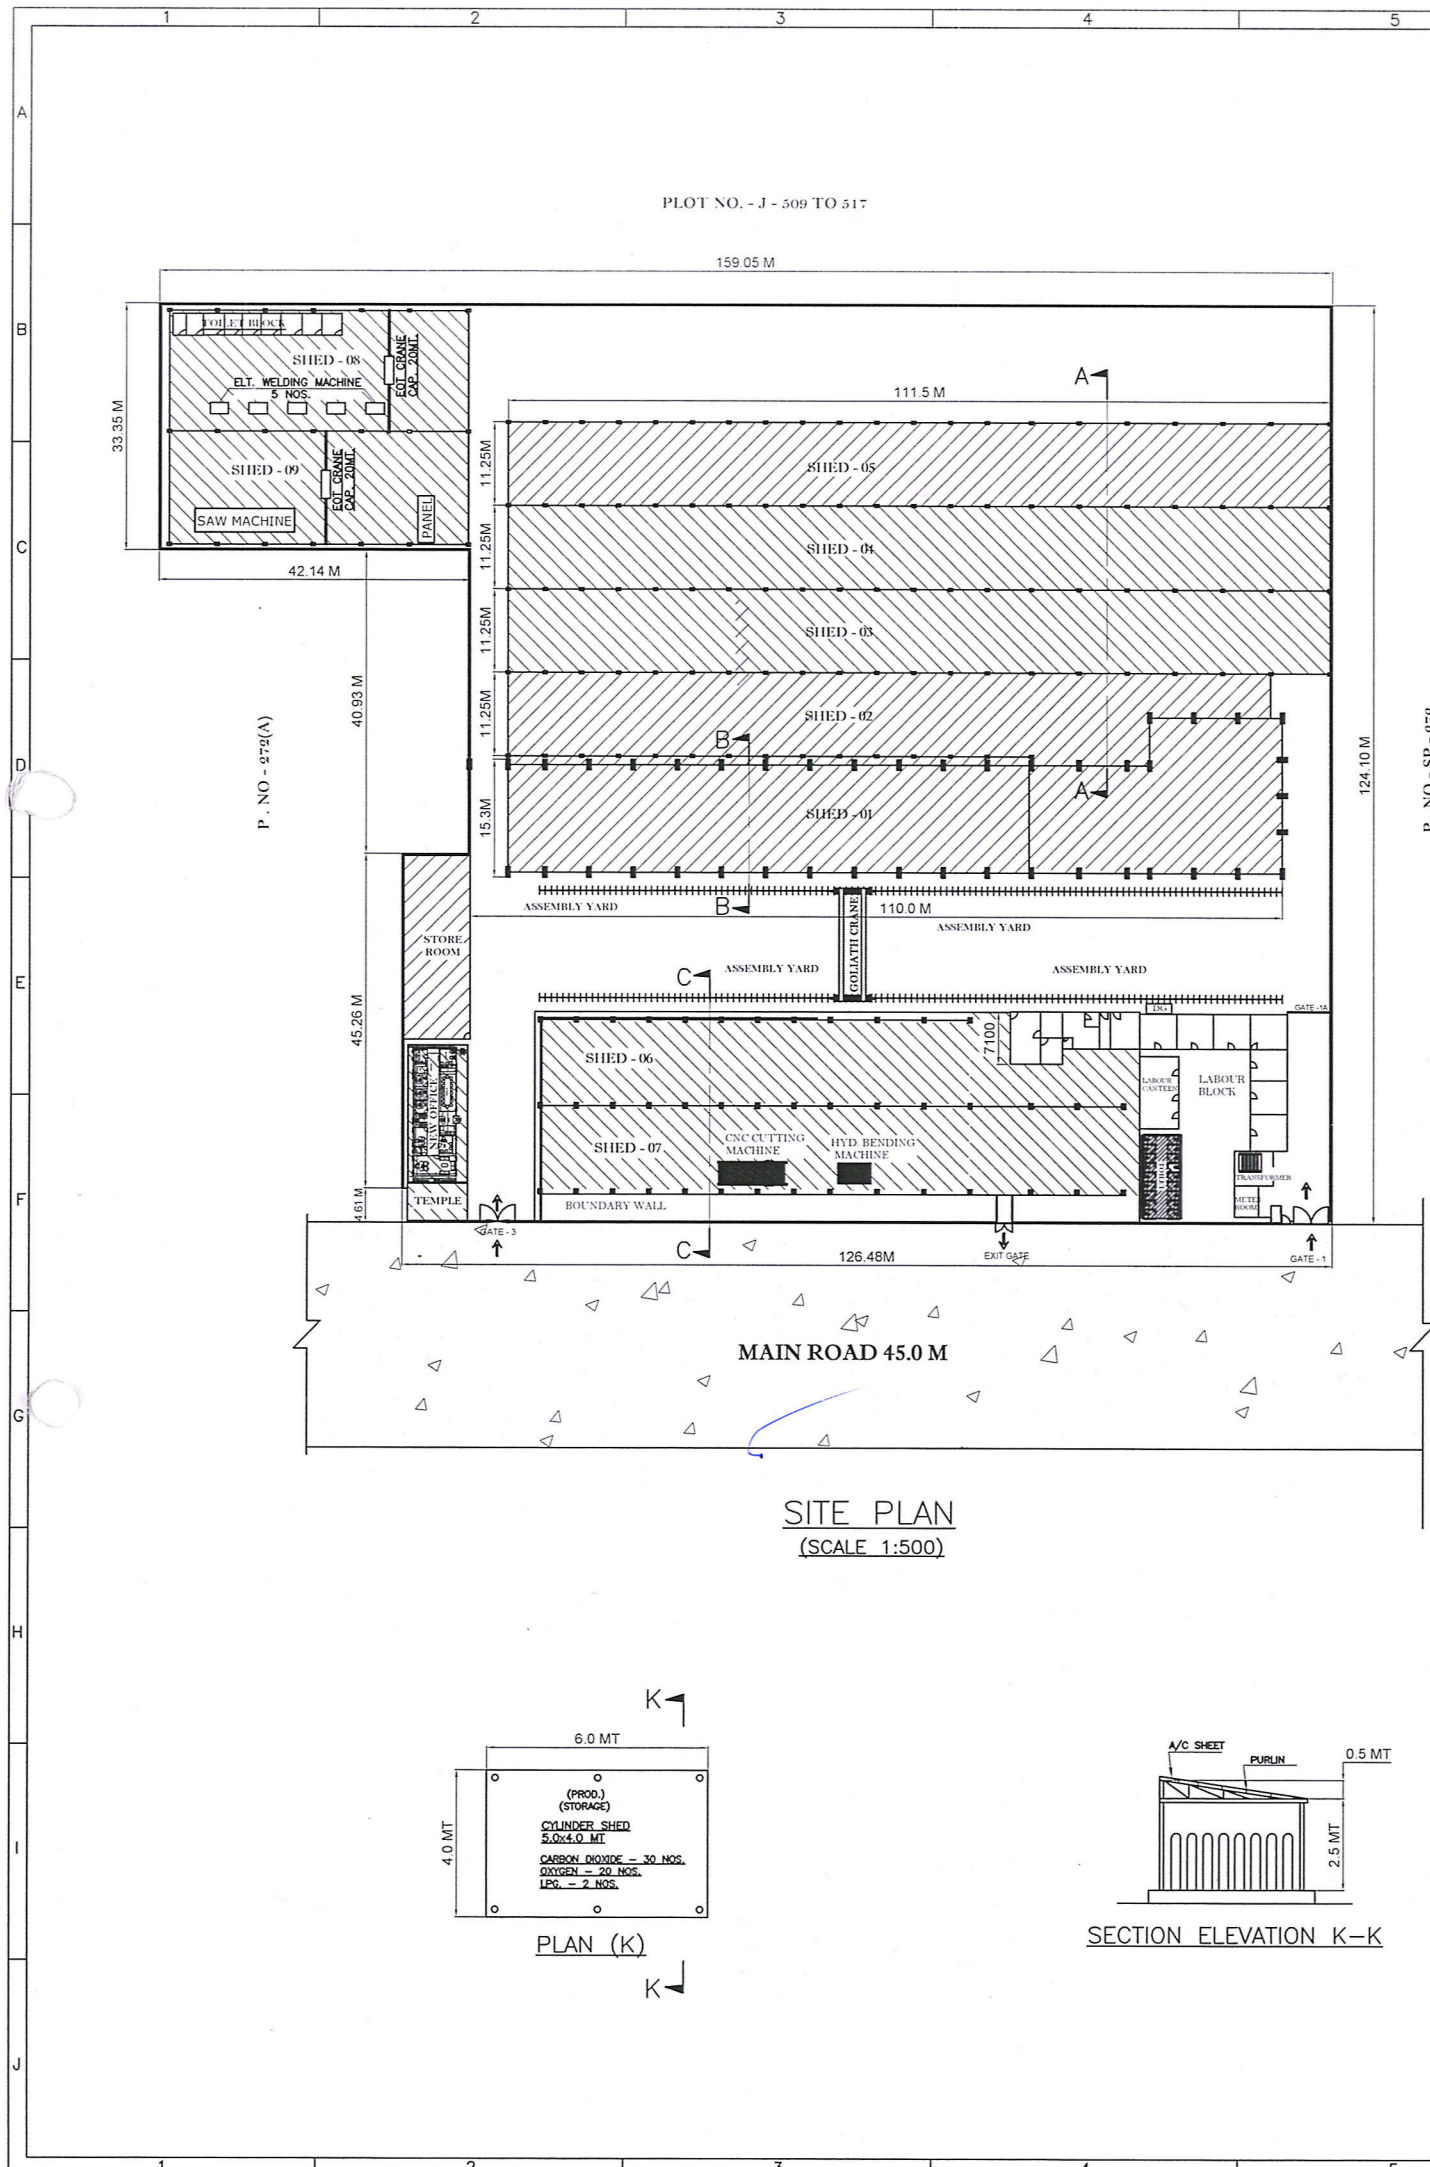

NOTE :-

- FIRE EXTINGUISHERS 25 NOS. 99 (FF)
- SAND BUCKET 10 NOS. >ooo<
- WIND COKE SITUATE ON ROOF HEIGHT
- FIRST AID, BREATH MASK, EMERGENCY KIT FACILITY FOR LABOUR
- EXIST WORK SHOWN IN RED COLOUR
- CURRENT WORK SHOWN IN GREEN COLOUR

OWN. SIGN.

Steelworks & Power Engineers Pvt. Ltd.

Director

Director

	EXISTING PREMISES
	NEWLY ADDED PREMISES

EXISTING FACTORY PLAN OF M/S STEELWORKS & POWER ENGINEER (P) LTD. ON PLOT NO.- A-273-274, AT MIA, ALWAR -301030, RAJASTHAN	
SCALE:- 1:100	
SHEET SIZE: A1	
SHEET NO.: 1 OF 3	